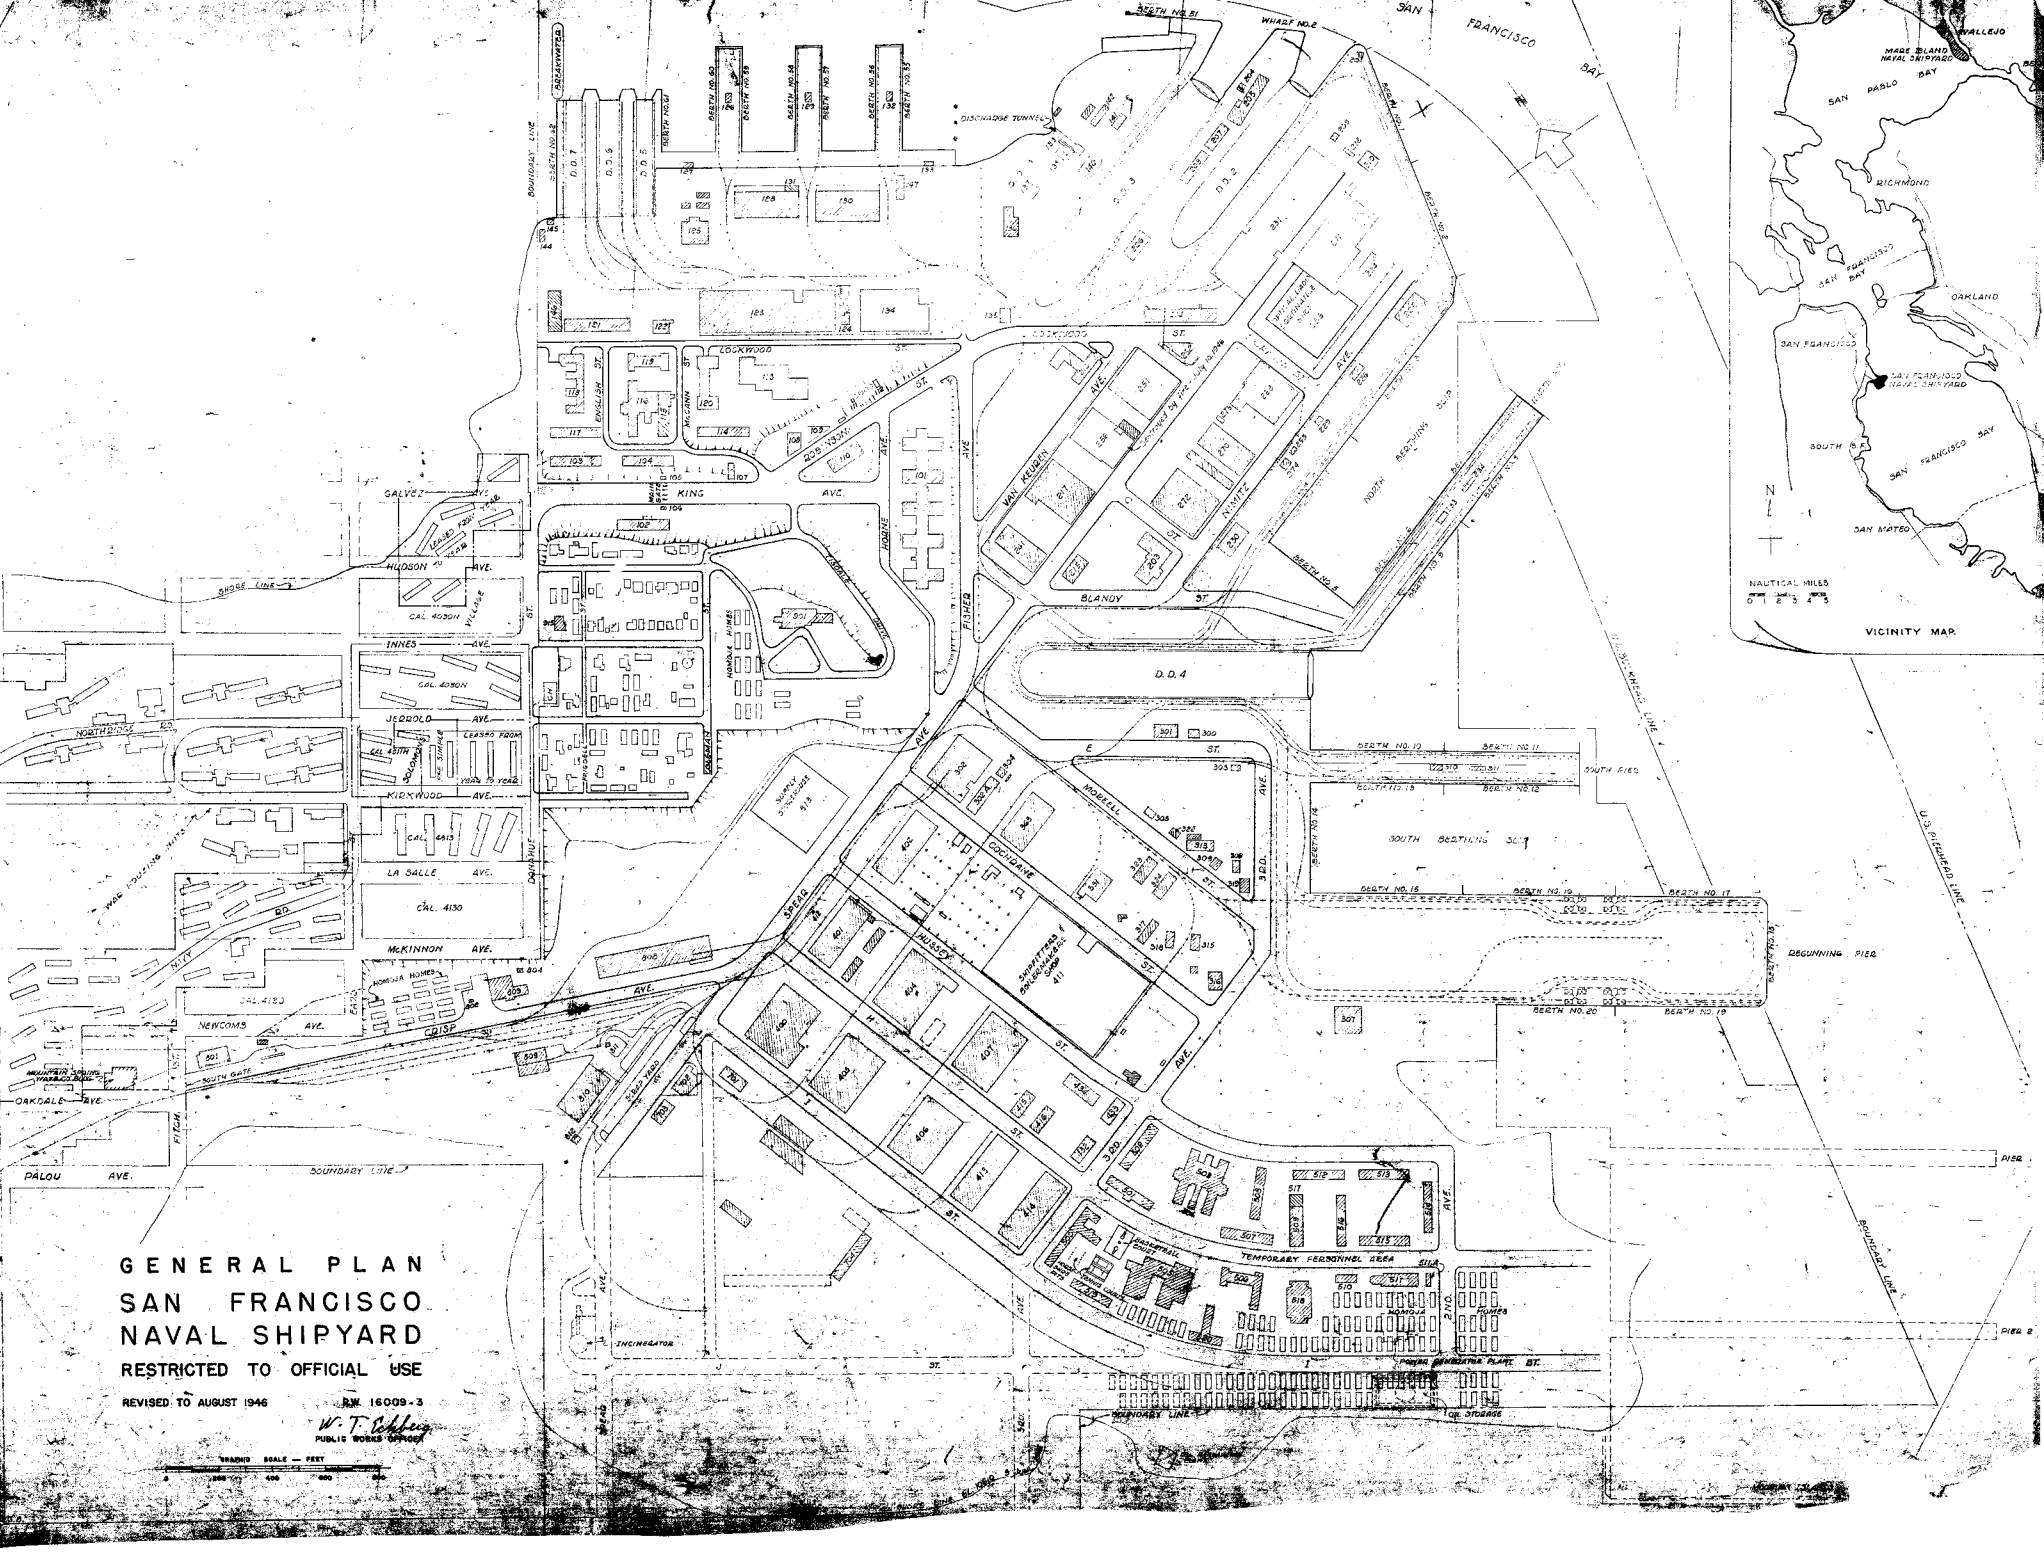
GENERAL PLAN
SAN FRANCISCO
NAVAL SHIPYARD
RESTRICTED TO OFFICIAL USE
REVISED TO AUGUST 1946
R.W. 16009-3
W. T. Eckberg
PUBLIC WORKS OFFICER
GRAPHIC SCALE — FEET
SAN FRANCISCO BAY
VICINITY MAP
NAUTICAL MILES
SAN PABLO BAY
RICHMOND
OAKLAND
SAN FRANCISCO
SAN FRANCISCO NAVAL SHIPYARD
SOUTH S.F.
SAN MATEO
MARE ISLAND NAVAL SHIPYARD
VALLEJO
LOCKWOOD ST.
KING AVE.
BLANDY ST.
VAN KEUREN AVE.
NIMITZ AVE.
NORTH BERTHING SLIP
SOUTH BERTHING SLIP
D.D. 4
GALVEZ AVE.
HUDSON AVE.
INNES AVE.
JERROLD AVE.
KIRKWOOD AVE.
LA SALLE AVE.
McKINNON AVE.
NEWCOMB AVE.
OAKDALE AVE.
PALOU AVE.
CRISP AVE.
SPEAR AVE.
HUSSEY ST.
COCHRANE ST.
MORELL ST.
SHIPFITTERS & BOILERMAKERS SHOP 411
TEMPORARY PERSONNEL AREA
POWER GENERATOR PLANT
INCINERATOR
BOUNDARY LINE
SOUTH GATE
SHOPS LINE
BEGINNING PIER
U.S. PIERHEAD LINE
BERTH NO. 10
BERTH NO. 11
BERTH NO. 12
BERTH NO. 15
BERTH NO. 16
BERTH NO. 17
BERTH NO. 19
BERTH NO. 20
BERTH NO. 51
WHARF NO. 2
DISCHARGE TUNNEL
BREAKWATER
D.D. 7
D.D. 6
D.D. 5
D.D. 2
D.D. 3
D.D. 4
CAL. 4130
CAL. 4050N
CAL. 4813
CAL. 4811N
LEASED FROM
YEAR TO YEAR
MOMOJA HOMES
SUPPLY STOCKPILE
WAR HOUSING UNITS
MOUNTAIN SPRING WATER CO. BLDG.
SHOP YARD
FISHER AVE.
HORNE AVE.
ROBINSON AVE.
ENGLISH ST.
McCANN ST.
DANAHUE ST.
NIVY RD.
FITCH ST.
NORTHRIDGE RD.
SOLOMON ST.
PIER 1
PIER 2
PIER 3
SOUTH PIER
OIL STORAGE